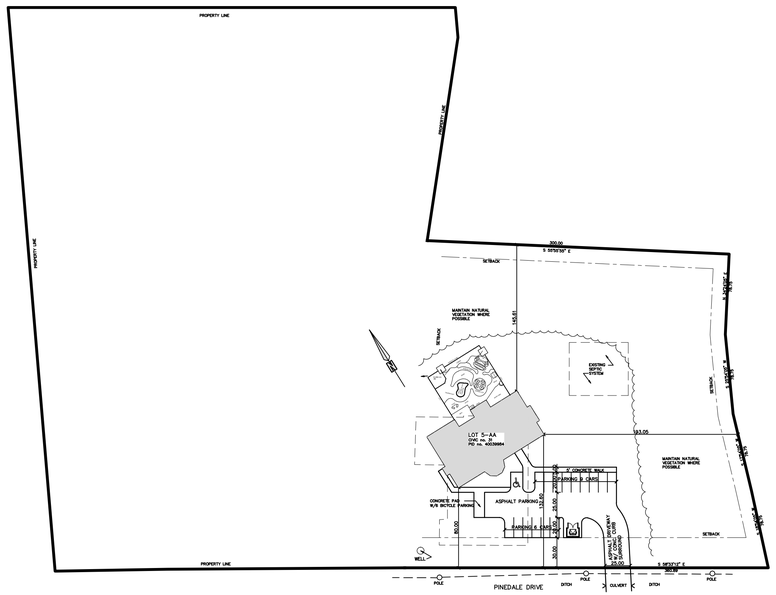

SITE PLAN – N.T.S.

KEY PLAN

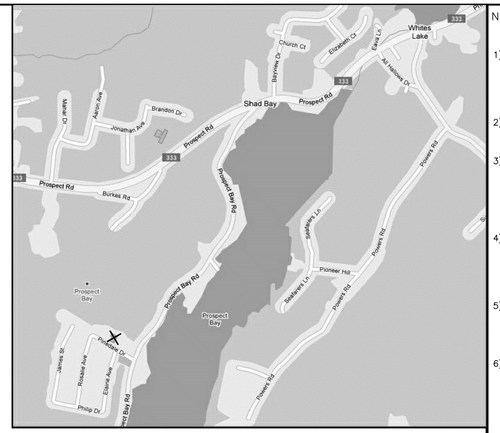

NOTES:

1) THE CONTRACTOR IS RESPONSIBLE FOR CHECKING ALL DIMENSIONS ON SITE & REPORTING ANY DISCREP–ANCY TO THE ARCHITECT BEFORE PROCEEDING.

2) DO NOT SCALE FROM DRAWINGS, USE FIGURED DIMENSIONS.

3) DRAWING REPRESENTATIONS MAYBE IN VARIANCE W/ DETAILED SPECS. & SCHEDULES, IN WHICH CASE SPECS. & SCHEDULES OVERRIDE THE DRAWINGS.

4) CHANGES FROM THESE PLANS & SPECS. MUST BE AGEED TO IN WRITING, & APPROVED BY THE ARCHITECT & OWNER, BEFORE PROCEEDING.

5) ONLY THOSE DRAWINGS MARKED APPROVED FOR CONSTRUCTION, SIGNED & DATED BY THE ARCHITECT ARE TO BE USED FOR CONSTRUCTION.

6) THESE DRAWINGS ARE TO BE READ IN CONJUNCTION W/ THE SPECS.

Paul Skerry Associates Ltd.
ARCHITECTS
5514 LIVINGSTONE PLACE
HALIFAX N.S. B3K 2B9
PHONE: 902–455–4361
FAX: 902–455–7778
EMAIL: pskerry@pkerry.ca

REGISTERED MEMBER
PAUL F. SKERRY
N.S. ASSOCIATION OF ARCHITECTS

No.	DESCRIPTION	Date

REVISIONS

PROJECT

PROSPECT BAY
DAYCARE CENTRE
PROSPECT, N.S.

TITLE:

SITE PLAN

drawn by:	checked:
STAFF	PS
date: DEC.23/10	approved: PS
scale: 1"=20'	dwg #: A1
project #: 2841	

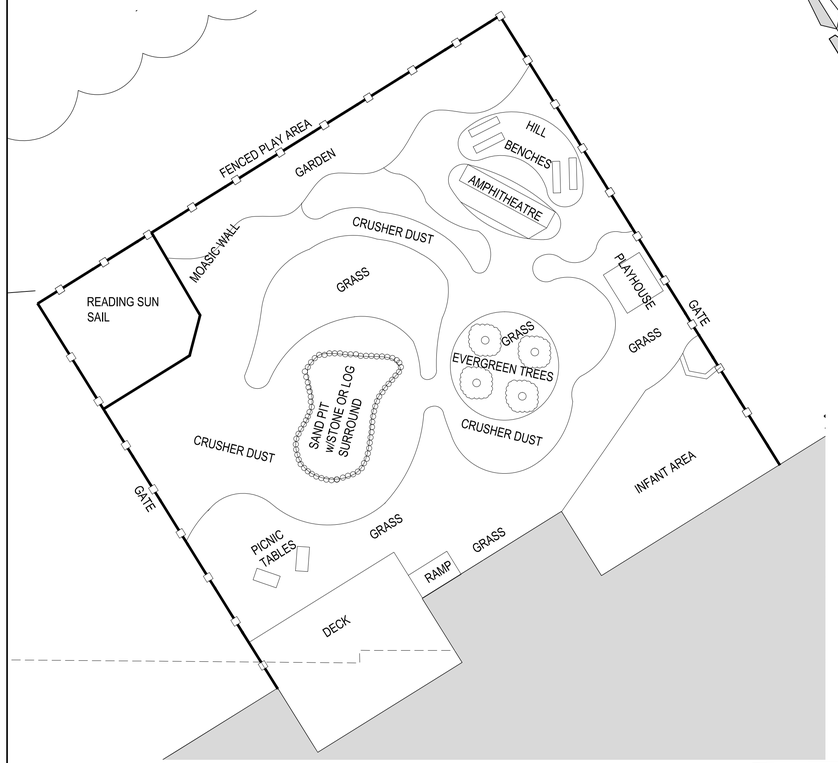

PALY AREA – SITE PLAN

PARTIAL – SITE PLAN